SAMPLE SITE PLAN:

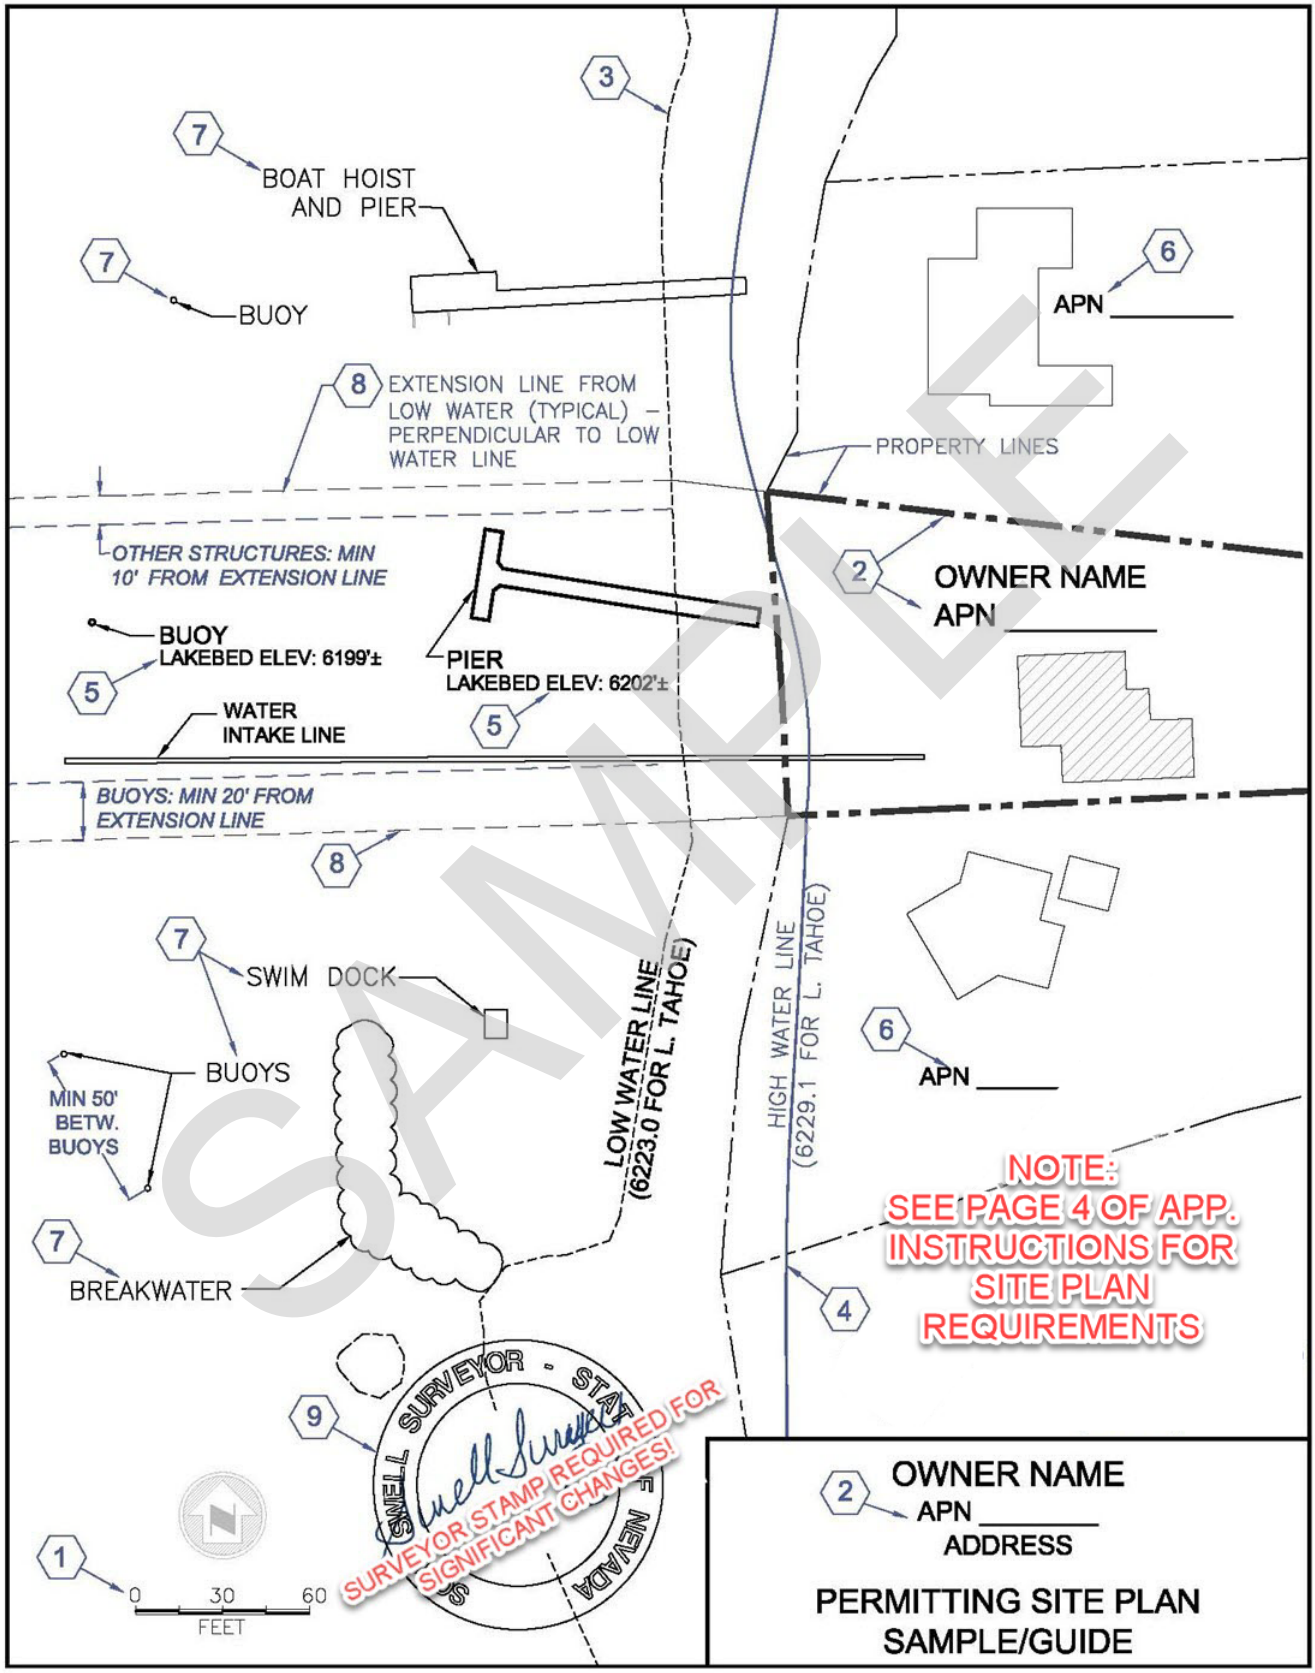

SAMPLE